ITEM NO	KKS NO	EQUIPMENT LIST
1	11UAM	DIVERTER/DAMPER HYDRAULIC SKID 1
2	12UAM	DIVERTER/DAMPER HYDRAULIC SKID 2
3	13UAM	DIVERTER/DAMPER HYDRAULIC SKID 3
4	14UAM	DIVERTER/DAMPER HYDRAULIC SKID 4
5	11UMM	DIVERTER/DAMPER SEAL AIR SKID 1
6	12UMM	DIVERTER/DAMPER SEAL AIR SKID 2
7	13UMM	DIVERTER/DAMPER SEAL AIR SKID 3
8	14UMM	DIVERTER/DAMPER SEAL AIR SKID 4
9	00UGK	WATER TREATMENT PLANT and CHEMICAL LAB. BUILDING
10	00UGD	DEMINERALIZED WATER DISTRIBUTION PUMPS SHELTER
11	00UGD	DEMINERALIZED WATER TANK
12	00UGF	FIRE PUMP HOUSE
13	00UGF	FIRE WATER TANK
14	00UGC	RAW WATER TANK
15	00UGG	POTABLE WATER TANK
16	00UGG	POTABLE WATER SUPPLY PUMPS SHELTER
17	00UTY	COMPRESSED AIR and NITROGEN GENERATING PLANT BUILDING
18	12UBF	UNIT AUXILIARY TRANSFORMER 2 (UAT 2)
19	00UGE	MULTI FUNCTION PIT
20	00UGE	LAMELLA CLARIFIER
21	00UGK	CLARIFIER CLEARWELL
22	00UGK	UF PERMEATE TANK
23	00UGK	CLARIFIER
24	00UGK	SLUDGE THICKENER
25	00UGP	SLUDGE DEWATERING BUILDING
26	00UZA	ROAD
27	00UYP	FIRE FIGHTING BUILDING
28	00UST	WORKSHOP BUILDING
29	00USU	STORE BUILDING
30	00UYA	SINGLE ROOMS BUILDING 1
31	00UYB	SINGLE ROOMS BUILDING 2
32	00UYD	CANTEEN BUILDING
33	00UYC	ADMINISTRATION BUILDING
34	00UYC	NON-PROCESS AREA ELECTRICAL ROOM
35	00UCB	GENERAL SERVICE TRANSFORMER A
36	00UCB	GENERAL SERVICE TRANSFORMER B
37	00UCB	CENTRAL CONTROL AND ELECTRICAL BUILDING
38	00UBN	DIESEL GENERATOR 1
39	00UBN	DIESEL GENERATOR 2
40	00UBN	DIESEL GENERATOR 3
41	00UAC	SUBSTATION CONTROL BUILDING
42	00UAC	SUBSTATION MCC TRANSFORMER A
43	00UAB	400kV GIS BUILDING
44	00UAA	SWITCHYARD AREA
45	00UZU	GUARD TOWER 1
46	00UZU	GUARD TOWER 2
47	00UZU	GUARD TOWER 3
48	00UZU	GUARD TOWER 4
49	00UZU	GUARD TOWER 5
50	00UZU	GUARD TOWER 6
51	00UZU	GUARD TOWER 7
52	00UZU	GUARD TOWER 8
53	00UZU	GUARD TOWER 9
54	00UZU	GUARD TOWER 10
55	00UXX	PIPE TUSEPER
56	00UXX	PIPE TRENCH
57	00UAZ	CABLE TRENCH
58	00UZJ	FENCE

ITEM NO	KKS NO	EQUIPMENT LIST
59	00UZJ	SITE BOUNDARY WALL (PRECAST CONCRETE)
60	00UTF	AIR COMP. CHILLER UNITS
61	00UTF	AIR COMP. CHILLER UNITS CIRCULATION WATER PUMPS
62	00UGH	STORM / PROCESS WATER DISCHARGE PUMPS PIT
63	00UZD	PARKING AREA
64	00UZE	LAYDOWN / MAINTENANCE AREA
65	00UYF	PYROACID
66	00UYF	SECURITY GATE HOUSE
67	00UEH	FUEL UNLOADING AREA GATE HOUSE
68	00UAC	SUBSTATION MCC TRANSFORMER B

ITEM NO	KKS NO	EQUIPMENT LIST
200	11MPA00	GAS TURBINE 1
201	12MPA00	GAS TURBINE 2
202	13MPA00	GAS TURBINE 3
203	14MPA00	GAS TURBINE 4
204	11MPA00	GAS TURBINE GENERATOR 1
205	12MPA00	GAS TURBINE GENERATOR 2
206	13MPA00	GAS TURBINE GENERATOR 3
207	14MPA00	GAS TURBINE GENERATOR 4
208	11UBB	PACKAGED ELECTRONIC & ELECTRICAL CONTROL CABINET 1
209	12UBB	PACKAGED ELECTRONIC & ELECTRICAL CONTROL CABINET 2
210	13UBB	PACKAGED ELECTRONIC & ELECTRICAL CONTROL CABINET 3
211	14UBB	PACKAGED ELECTRONIC & ELECTRICAL CONTROL CABINET 4
212	11UBF	GAS TURBINE GENERATOR STEP UP TRANSFORMERS 1 (GT GSUT 1)
213	12UBF	GAS TURBINE GENERATOR STEP UP TRANSFORMERS 2 (GT GSUT 2)
214	13UBF	GAS TURBINE GENERATOR STEP UP TRANSFORMERS 3 (GT GSUT 3)
215	14UBF	GAS TURBINE GENERATOR STEP UP TRANSFORMERS 4 (GT GSUT 4)
216	11UBF	UNIT AUXILIARY TRANSFORMER 1 (UAT 1)
217	12UBF	UNIT AUXILIARY TRANSFORMER 2 (UAT 2)
218	13UBF	UNIT AUXILIARY TRANSFORMER 3 (UAT 3)
219	14UBF	UNIT AUXILIARY TRANSFORMER 4 (UAT 4)
220	11UMP	GENERATOR BEARINGS JACKING OIL PUMPS 1
221	12UMP	GENERATOR BEARINGS JACKING OIL PUMPS 2
222	13UMP	GENERATOR BEARINGS JACKING OIL PUMPS 3
223	14UMP	GENERATOR BEARINGS JACKING OIL PUMPS 4
224	11UTG	CO2 BOTTLES CONTAINER 1
225	12UTG	CO2 BOTTLES CONTAINER 2
226	13UTG	CO2 BOTTLES CONTAINER 3
227	14UTG	CO2 BOTTLES CONTAINER 4
228	11UEL	LIGHT DISTILLATE OIL FILTERING SKID 1
229	12UEL	LIGHT DISTILLATE OIL FILTERING SKID 2
230	13UEL	LIGHT DISTILLATE OIL FILTERING SKID 3
231	14UEL	LIGHT DISTILLATE OIL FILTERING SKID 4
232	11UMP	DUPLEX COALESCING FILTERS 1
233	12UMP	DUPLEX COALESCING FILTERS 2
234	13UMP	DUPLEX COALESCING FILTERS 3
235	14UMP	DUPLEX COALESCING FILTERS 4
236	11UMP	SAFETY SHUT-OFF VALVES AND VENT VALVE SKID 1
237	12UMP	SAFETY SHUT-OFF VALVES AND VENT VALVE SKID 2
238	13UMP	SAFETY SHUT-OFF VALVES AND VENT VALVE SKID 3
239	14UMP	SAFETY SHUT-OFF VALVES AND VENT VALVE SKID 4
240	11UMP	FUEL GAS METERING SKID 1
241	12UMP	FUEL GAS METERING SKID 2
242	13UMP	FUEL GAS METERING SKID 3
243	14UMP	FUEL GAS METERING SKID 4
244	11UMP	AIR PROCESSING UNIT 1
245	12UMP	AIR PROCESSING UNIT 2
246	13UMP	AIR PROCESSING UNIT 3
247	14UMP	AIR PROCESSING UNIT 4
248	00UMP	COMPRESSOR WASHING SKID 20m3 (For both units)
249	00UMP	COMPRESSOR WASHING SKID 20m3 (For both units)
250	11UMP	WATER INJECTION SKID 1
251	12UMP	WATER INJECTION SKID 2
252	13UMP	WATER INJECTION SKID 3
253	14UMP	WATER INJECTION SKID 4
254	11UMP	DRY LOW NOX (DLN) GAS MODULE 1
255	12UMP	DRY LOW NOX (DLN) GAS MODULE 2
256	13UMP	DRY LOW NOX (DLN) GAS MODULE 3
257	14UMP	DRY LOW NOX (DLN) GAS MODULE 4

ITEM NO	KKS NO	EQUIPMENT LIST
258	11UXX	SUMP TANK 1 4m3 (With electrical pump and heater)
259	12UXX	SUMP TANK 2 4m3 (With electrical pump and heater)
260	13UXX	SUMP TANK 3 4m3 (With electrical pump and heater)
261	14UXX	SUMP TANK 4 4m3 (With electrical pump and heater)
262	11UMM	GTG BYPASS STACK 1
263	12UMM	GTG BYPASS STACK 2
264	13UMM	GTG BYPASS STACK 3
265	14UMM	GTG BYPASS STACK 4
266	11UMP	GTG FIN FAN COOLER 1
267	12UMP	GTG FIN FAN COOLER 2
268	13UMP	GTG FIN FAN COOLER 3
269	14UMP	GTG FIN FAN COOLER 4
270	11UMP	GTG FIN FAN COOLER PUMPS 1
271	12UMP	GTG FIN FAN COOLER PUMPS 2
272	13UMP	GTG FIN FAN COOLER PUMPS 3
273	14UMP	GTG FIN FAN COOLER PUMPS 4
274	11UMP	CO FILTERING SKID 1
275	12UMP	CO FILTERING SKID 2
276	13UMP	CO FILTERING SKID 3
277	14UMP	CO FILTERING SKID 4
278	11UMP	CO VANADIUM INHIBITOR SKID 1
279	12UMP	CO VANADIUM INHIBITOR SKID 2
280	13UMP	CO VANADIUM INHIBITOR SKID 3
281	14UMP	CO VANADIUM INHIBITOR SKID 4
282	11UMP	GAS TURBINE GENERATOR 1 MCC TRANSFORMER A
283	11UMP	GAS TURBINE GENERATOR 1 MCC TRANSFORMER B
284	13UMP	GAS TURBINE GENERATOR 3 MCC TRANSFORMER A
285	13UMP	GAS TURBINE GENERATOR 3 MCC TRANSFORMER B
286	- - -	DELETED
287	11/12UBA	GAS TURBINE GENERATOR 1&2 ELECTRICAL ROOM
288	- - -	DELETED
289	13/13UBA	GAS TURBINE GENERATOR 3&4 ELECTRICAL ROOM
290	11UMP	LUBE OIL SECONDARY CONTAINMENT 1
291	12UMP	LUBE OIL SECONDARY CONTAINMENT 2
292	13UMP	LUBE OIL SECONDARY CONTAINMENT 3
293	14UMP	LUBE OIL SECONDARY CONTAINMENT 4
294	11UMP	WASHING WATER RECOVERY PIT 1
295	12UMP	WASHING WATER RECOVERY PIT 2
296	13UMP	WASHING WATER RECOVERY PIT 3
297	14UMP	WASHING WATER RECOVERY PIT 4
298	11UMP	GENERATOR CIRCUIT BREAKER (GCB) 1
299	12UMP	GENERATOR CIRCUIT BREAKER (GCB) 2
300	13UMP	GENERATOR CIRCUIT BREAKER (GCB) 3
301	14UMP	GENERATOR CIRCUIT BREAKER (GCB) 4
302	11UBL	ISOLATED PHASE BUS DUCT (IPBD) 1
303	12UBL	ISOLATED PHASE BUS DUCT (IPBD) 2
304	13UBL	ISOLATED PHASE BUS DUCT (IPBD) 3
305	14UBL	ISOLATED PHASE BUS DUCT (IPBD) 4
306	11UMP	EXHAUST FRAME BLOWERS 1
307	12UMP	EXHAUST FRAME BLOWERS 2
308	13UMP	EXHAUST FRAME BLOWERS 3
309	14UMP	EXHAUST FRAME BLOWERS 4
310	11UMP	GENERATOR NEUTRAL ACCESSORY COMPARTMENT (GNAC) 1
311	12UMP	GENERATOR NEUTRAL ACCESSORY COMPARTMENT (GNAC) 2
312	13UMP	GENERATOR NEUTRAL ACCESSORY COMPARTMENT (GNAC) 3
313	14UMP	GENERATOR NEUTRAL ACCESSORY COMPARTMENT (GNAC) 4
314	11UMP	GENERATOR LINE ACCESSORY COMPARTMENT (GLAC) 1
315	12UMP	GENERATOR LINE ACCESSORY COMPARTMENT (GLAC) 2

ITEM NO	KKS NO	EQUIPMENT LIST
316	13UMP	GENERATOR LINE ACCESSORY COMPARTMENT (GLAC) 3
317	14UMP	GENERATOR LINE ACCESSORY COMPARTMENT (GLAC) 4
318	11UMP	FUEL GAS ELECTRIC START UP HEATER 1
319	12UMP	FUEL GAS ELECTRIC START UP HEATER 2
320	13UMP	FUEL GAS ELECTRIC START UP HEATER 3
321	14UMP	FUEL GAS ELECTRIC START UP HEATER 4
322	11UMP	GT CONDENSATE DRAIN TANK WITH UNLOADING PUMP SKID 1
323	12UMP	GT CONDENSATE DRAIN TANK WITH UNLOADING PUMP SKID 2
324	13UMP	GT CONDENSATE DRAIN TANK WITH UNLOADING PUMP SKID 3
325	14UMP	GT CONDENSATE DRAIN TANK WITH UNLOADING PUMP SKID 4
326	00UEN	FUEL GAS RECEIVING STATION
327	00UEN	FUEL GAS RECEIVING STATION CONTROL ROOM
328	00UEH	LIGHT DISTILLATE OIL UNLOADING STATION
329	00UEH	FUEL HANDLING AREA ELECTRICAL ROOM
330	00UEJ	LIGHT DISTILLATE OIL TANK 1
331	00UEJ	LIGHT DISTILLATE OIL TANK 2
332	00UEJ	TREATED CRUDE OIL TANK 1
333	00UEJ	TREATED CRUDE OIL TANK 2
334	00UEJ	TREATED CRUDE OIL TANK 3
335	00UEJ	AUXILIARY LOO TANK
336	00UEJ	CERTIFICATION CRUDE OIL TANK 1
337	00UEJ	CERTIFICATION CRUDE OIL TANK 2
338	00UEJ	RAW CRUDE OIL TANK 1
339	00UEJ	RAW CRUDE OIL TANK 2
340	00UEJ	DKE WALL
341	00UEL	LDO FORWARDING PUMPS SHELTER
342	00UEL	HOT WATER HEAT EXCHANGERS
343	00UEL	LDO TRANSFER PUMPS SKID
344	- - -	DELETED
345	00UEL	CRUDE OIL PUMPS SHELTER
346	00UEL	CRUDE OIL TRANSFER PUMPS
347	00UEM	UNTREATED CRUDE OIL TRANSFER PUMPS
348	00UEM	CRUDE OIL TREATMENT PLANT
349	00UEM	CRUDE OIL SLUDGE COLLECTION PIT
350	00UEL	AUXILIARY BOILER BUILDING
351	00UEM	FOAM EQUIPMENT BUILDING
352	00UGU	OILY WATER TREATMENT PLANT
353		OVERHEAD TRANSMISSION LINES
354		OILY WATER SLOP TANK - 001
355		OILY WATER SLOP TANK - 002
356	11UMP	FUEL GAS VENT SILENCER 1
357	12UMP	FUEL GAS VENT SILENCER 2
358	13UMP	FUEL GAS VENT SILENCER 3
359	14UMP	FUEL GAS VENT SILENCER 4
360	00UEM	CRUDE OIL TREATMENT ELECTRICAL ROOM

ITEM NO	KKS NO	EQUIPMENT LIST
500	11UMA	HEAT RECOVERY STEAM GENERATOR (HRSG) 1
501	12UMA	HEAT RECOVERY STEAM GENERATOR (HRSG) 2
502	13UMA	HEAT RECOVERY STEAM GENERATOR (HRSG) 3
503	14UMA	HEAT RECOVERY STEAM GENERATOR (HRSG) 4
504	11UMA	LOW PRESSURE STEAM DRUM 1
505	12UMA	LOW PRESSURE STEAM DRUM 2
506	13UMA	LOW PRESSURE STEAM DRUM 3
507	14UMA	LOW PRESSURE STEAM DRUM 4
508	11UMA	LP LIVE STEAM VENT SILENCER 1
509	12UMA	LP LIVE STEAM VENT SILENCER 2
510	13UMA	LP LIVE STEAM VENT SILENCER 3
511	14UMA	LP LIVE STEAM VENT SILENCER 4
512	11UMA	HIGH PRESSURE STEAM DRUM 1
513	12UMA	HIGH PRESSURE STEAM DRUM 2
514	13UMA	HIGH PRESSURE STEAM DRUM 3
515	14UMA	HIGH PRESSURE STEAM DRUM 4
516	11UMA	HP LIVE STEAM VENT SILENCER 1
517	12UMA	HP LIVE STEAM VENT SILENCER 2
518	13UMA	HP LIVE STEAM VENT SILENCER 3
519	14UMA	HP LIVE STEAM VENT SILENCER 4
520	11UMA	BLOW DOWN TANK SILENCER 1
521	12UMA	BLOW DOWN TANK SILENCER 2
522	13UMA	BLOW DOWN TANK SILENCER 3
523	14UMA	BLOW DOWN TANK SILENCER 4
524	11UMA	MRSG BLOWDOWN TANK 1
525	12UMA	MRSG BLOWDOWN TANK 2
526	13UMA	MRSG BLOWDOWN TANK 3
527	14UMA	MRSG BLOWDOWN TANK 4
528	11UMW	BLOWDOWN TANK SUMP 1
529	12UMW	BLOWDOWN TANK SUMP 2
530	13UMW	BLOWDOWN TANK SUMP 3
531	14UMW	BLOWDOWN TANK SUMP 4
532	11UMW	BLOWDOWN TANK SUMP PUMPS 1
533	12UMW	BLOWDOWN TANK SUMP PUMPS 2
534	13UMW	BLOWDOWN TANK SUMP PUMPS 3
535	14UMW	BLOWDOWN TANK SUMP PUMPS 4
536	11UMA	MRSG STACK 1
537	12UMA	MRSG STACK 2
538	13UMA	MRSG STACK 3
539	14UMA	MRSG STACK 4
540	11ULW	SWAS STEAM & WATER ANALYSIS SYSTEM PANEL 1
541	12ULW	SWAS STEAM & WATER ANALYSIS SYSTEM PANEL 2
542	13ULW	SWAS STEAM & WATER ANALYSIS SYSTEM PANEL 3
543	14ULW	SWAS STEAM & WATER ANALYSIS SYSTEM PANEL 4
544	11UMT	CONTINUOUS EMISSIONS MONITORING SYSTEM 1 (CEMS)
545	12UMT	CONTINUOUS EMISSIONS MONITORING SYSTEM 2 (CEMS)
546	13UMT	CONTINUOUS EMISSIONS MONITORING SYSTEM 3 (CEMS)
547	14UMT	CONTINUOUS EMISSIONS MONITORING SYSTEM 4 (CEMS)
548	00UXY	VENT STACK SUMP PIT
549	00UXY	VENT STACK SUMP PIT PUMPS
550	10/41UBA	ACC ELECTRICAL ROOM
551	10ULS	CONDENSATE PUMP & COND. CHEMICAL FEED SKID ENCL.
552	00ULV	MRSG 1&2 CHEMICAL INJECTION BUILDING
553	MPA10	STEAM TURBINE GENERATOR (STG)
554	10UMA	STEAM TURBINE GENERATOR (STG) BUILDING
555	10ULA	DEAERATOR & FEED WATER STORAGE TANK
556	10ULA	HP/LP BOILER FEED WATER PUMPS
557	10ULA	LP HEAT EXCHANGERS

ITEM NO	KKS NO	EQUIPMENT LIST
558	10UBF	STG STEP UP TRANSFORMER (ST GSUT)
559	10/31UBA	STG ELECTRICAL BUILDING
560	10UMN	AOD-ON CYCLE CLOSED COOLING WATER FIN FAN COOLER
561	10UMN	AOD-ON CYCLE CLOSED COOLING WATER ECDW) PUMPS
562	10UMN	AOD-ON CYCLE CLOSED COOLING WATER EXPANSION TANK
563	10UMN	AO-ON CYCLE CCW CHEMICAL ADDITION TANK
564	10ULG	AIR COOLED CONDENSER (ACC)
565	10ULK	DRAIN POT ON STEAM DUCT WITH DRAIN PUMP
566	10ULK	BYPASS VALVE LOCATION
567	10ULH	ACC CLEANING PUMP
568	00ULG	STEAM JET AIR EJECTOR
569	10ULS	CONDENSATE COLLECTION TANK
570	11/12UBA	MRSG 1 ELECTRICAL ROOM
571	12/21UBA	MRSG 2 ELECTRICAL ROOM
572	13/21UBA	MRSG 3 ELECTRICAL ROOM
573	14/21UBA	MRSG 4 ELECTRICAL ROOM
574	11UMA	SOOT BLOWER STEAM SILENCER 1
575	12UMA	SOOT BLOWER STEAM SILENCER 2
576	13UMA	SOOT BLOWER STEAM SILENCER 3
577	14UMA	SOOT BLOWER STEAM SILENCER 4
578	11UMA	LP START-UP SILENCER 1
579	12UMA	LP START-UP SILENCER 2
580	13UMA	LP START-UP SILENCER 3
581	14UMA	LP START-UP SILENCER 4
582	11UMA	HP START-UP SILENCER 1
583	12UMA	HP START-UP SILENCER 2
584	13UMA	HP START-UP SILENCER 3
585	14UMA	HP START-UP SILENCER 4
586	11UMA	SEAL AIR FAN SKID FOR SOOT BLOWERS 1
587	12UMA	SEAL AIR FAN SKID FOR SOOT BLOWERS 2
588	13UMA	SEAL AIR FAN SKID FOR SOOT BLOWERS 3
589	14UMA	SEAL AIR FAN SKID FOR SOOT BLOWERS 4
590	00ULV	MRSG 1&4 CHEMICAL INJECTION BUILDING

GENERAL NOTES :

1. ALL COORDINATES AND ELEVATIONS ARE IN METERS. ALL DIMENSIONS ARE IN MILIMETERS.
2. THIS DRAWING IS ARRANGED ON PLANT GRID COORDINATE SYSTEM. N=100.00, E=100.00 CORRESPONDS TN=3433254.07, TE= 612832.43 ON GLOBAL COORDINATE SYSTEM. (TN : TRUE NORTH, TE : TRUE EAST)
3. THIS DRAWING SHOWS ONLY MAIN COMPONENTS AND STRUCTURES. PLEASE REFER TO EQUIPMENT LOCATION PLANS AND INSTRUMENT LOCATION PLANS FOR DETAILED LAYOUTS.
4. FOR COORDINATES OF BUILDINGS AND STRUCTURES PLEASE REFER TO RELEVANT CIVIL FORMWORK DRAWINGS.
5. PRECAST CONCRETE WILL BE CONSTRUCTED FOR SITE BOUNDARY WALL.
6. PLANT ELEVATION ±0.00 (RL:REFERENCE LEVEL) CORRESPONDS TO +4.600 METERS ABOVE MEAN SEA LEVEL (MSL), FINISHED GROUND LEVEL (FGL) -0.300 CORRESPONDS TO +4.300 METERS ABOVE MEAN SEA LEVEL.

REFERENCES :

IQ360-000-P1-U0000-00003	TERMINAL POINTS LOCATION PLAN
IQ360-000-P1-U0000-00004	AREA KEY PLAN
IQ360-000-CR-UZA00-00101	ROAD AND PARKING AREA PLAN
IQ360-000-P0-U0000-00003	FIRE WATER U/G NETWORK PLAN & DETAILS
IQ360-000-ER-U0000-00010	OVERALL PLANT RACEWAY PLAN
IQ360-000-CG-U0000-00001	SITE GRADING PLAN
IQ360-000-D0-UEJ00-00201	OILY WATER NETWORK PLAN
IQ360-000-CD-U0000-00101	STORM WATER DRAINAGE SYSTEM LAYOUT
IQ360-000-CD-U0000-00301	DOMESTIC SEWAGE DRAINAGE SYSTEM LAYOUT

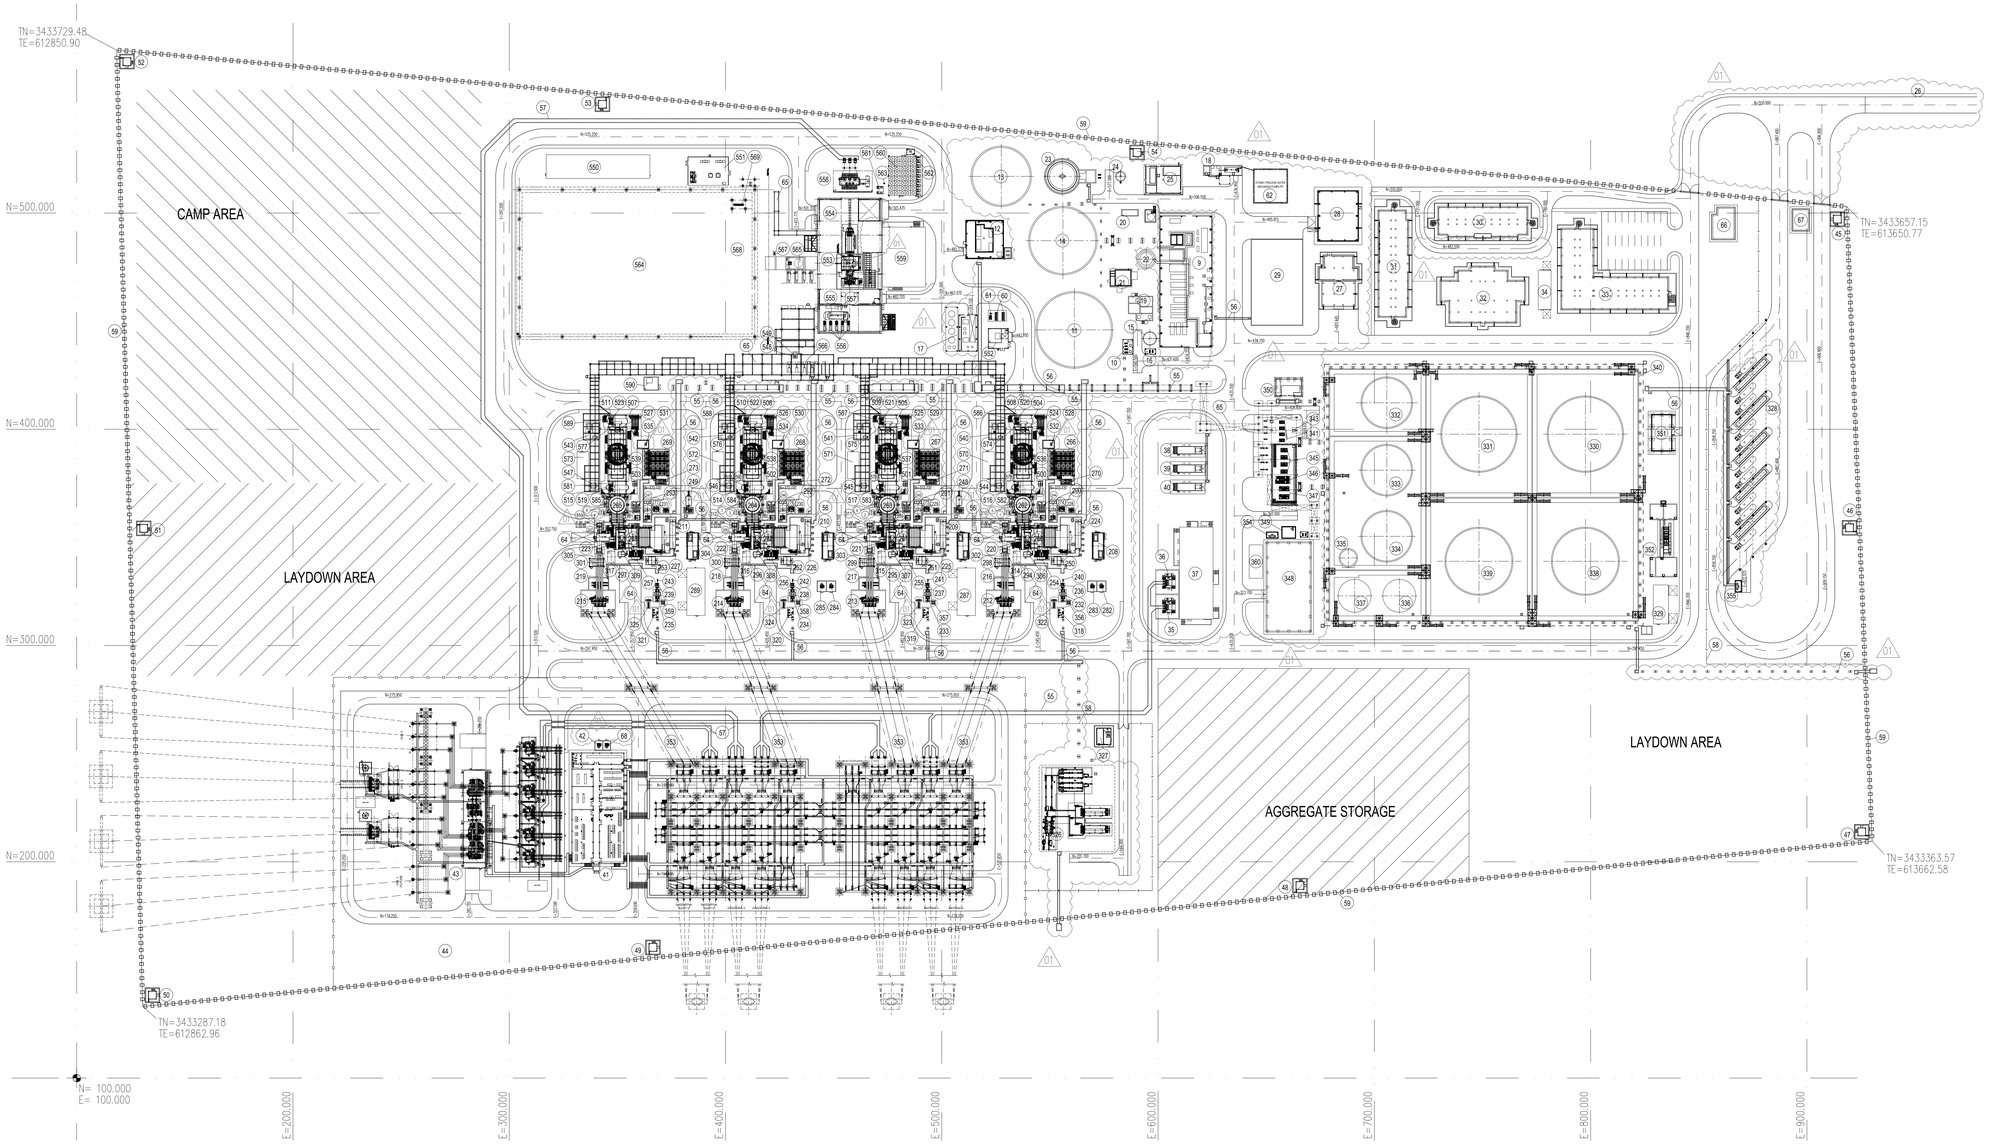

Revision History

Rev.	Revision Date	BY	CHK	EGS	PEM	Brief Description
01	30/11/2017	S.Ç.	A.A. / I.T.	Y.T.	H.S.	FOR USE
00	29/08/2017	I.T.	G.Y.	Y.T.	H.S.	FOR USE
C	21/07/2017	I.T.	G.Y.	Y.T.	H.S.	FOR REVIEW
B	30/03/2017	I.T.	G.Y.	Y.T.	H.S.	FOR REVIEW

Description Current Version

PROJECT

DHI QAR COMBINED CYCLE POWER PLANT PROJECT
NASIRIYAH, IRAQ

OWNER

Republic of IRAQ
Ministry of Electricity

CONTRACTOR: GE POWER

NOMINATED SUB-CONTRACTOR: ENKA

MOE Contract Number :

CONTRACT NO: 1

Cross Checked

Department	Name	Date	Signature

Replaces	Responsible Dept.	Document Type	Project Document Code
	PLANT DESIGN	DRAWING	DQR/00/K/001b---003/GA/001
BY	CHK	EGS	PEM	Format
S.Ç.	A.A. / I.T.	Y.T.	H.S.	A0

Nominated Sub Contractor: ENKA

Document Title: PLOT PLAN

Document Status: FOR USE

Scale: 1/1000

Identification Number: IQ360-000-P1-U0000-00001

Rev.	Date	Lang.	Sheet
01	30.11.2017	EN	1/1

SIZE: A0 (1189x841 mm)